Permit #F00145096

FilmL.A., Inc.
6255 W Sunset Blvd, 12th Floor
Hollywood, CA 90028
t: (213)977-8600 - f: (213)977-8601
www.filmla.com

Summary Information

Permit No: F00145096 **Type of Permit:** FILMING **Release Date:** 11/15/2018

Production Company WARNER BROS TELEVISION PRODUCTION

Insured Company Name WARNER BROS TELEVISION PRODUCTION

Contact Phone No. 1 818-954-4833
Contact Phone No. 2
Fax 818-954-4904
Address 4000 WARNER BLVD
BURBANK, California 91522

Production Title LETHAL WEAPON

Type of Production TV Drama

Producer Marc Alpert

Director Nathan Hope

1st AD Michael Crotty

Production Manager Mark Bashaar

FilmL.A. Coordinator Cody Penwell

Location Manager Timothy Hillman
Primary Phone Mobile - 213-712-1637
Secondary Phone Office - 818-954-3077

Location Assistant Mona Nash Boelter
Primary Phone Mobile - 818-415-8383
Secondary Phone

Fees

Posting 900	$207.00
Posting 1800	$414.00
Notification Charge	$340.00
FILMLA NON-REFUNDABLE FILM APPLICATION FEE	$685.00
LA CITY LANE AND STREET CLOSURE FEE	$312.00
LA CITY FIRE DEPARTMENT SPOT CHECK SURCHARGE	$85.00

Total Permit Fee $2,043.00

Number of Locations 2

NOT A PERMIT

Permit #F00145096

FilmL.A., Inc.
6255 W Sunset Blvd, 12th Floor
Hollywood, CA 90028
t: (213)977-8600 - f: (213)977-8601
www.filmla.com

Summary Information — Location

Permit Number	F00145096	**Location Manager**	Timothy Hillman
Production Company	WARNER BROS TELEVISION PRODUCT...	Primary Phone	Mobile - 213-712-1637
Insured Company	WARNER BROS TELEVISION PRODUCT...	Secondary Phone	Office - 818-954-3077
Production Title	LETHAL WEAPON		

Location Address 12242 Ventura Blvd, Los Angeles, CA, 91604

Location Type Retail Business

Prep Dates 11/16/2018 - 11/16/2018 07:00 - 11:00 1 day

Film Dates 11/16/2018 - 11/16/2018 11:00 - 19:00 1 day

Strike Dates 11/16/2018 - 11/16/2018 19:00 - 22:00

Open or Closed to the Public Closed

Generic Conditions

*Certain service and personnel fees required by jurisdictional agencies are not collected by FilmL.A. Any such fees must be paid directly to the appropriate agency, and a separate invoice will be provided to the permittee.
*LA CITY AND/OR LA COUNTY FIRE CHECKLIST ATTACHED TO FINAL PERMIT. THE PERMITTEE IS RESPONSIBLE FOR COMPLETING CHECKLIST PRIOR TO FILMING ACTIVITY AT THIS LOCATION. NON COMPLIANCE MAY RESULT IN ASSIGNMENT OF A FIRE OFFICER.
All closures impacting sidewalks must be implemented per WATCH manual, CA MUTCD TA-28 & TA-29
Community Survey Obtained
Equipment staging and vehicles may park on one side of the street only.
Must Maintain 5' Clearance on Sidewalks/Walkways
Must maintain local/emergency access
No cast or crew parking on area streets
No crossovers allowed on street without prior approval.
No interference with vehicular or pedestrian traffic
Number of uniformed officers listed on the permit is a minimum requirement. Permittee remains responsible for deploying a sufficient number of uniformed officers to provide traffic and crowd control to ensure the safety of the film crew and the public.
Traffic control must be done in accordance w/MUTCD
Traffic Officers Required
Uniformed officers shall have a copy of the film permit in their possession and are required to confirm that all traffic control signage devices are in place.

Please see attached document Ventura Blvd (SS curb) Laurelgrove Ave (ES curb) & Cantura St (NS curb) - Lethal Weapon.pdf

NOT A PERMIT

FilmL.A., Inc.
6255 W Sunset Blvd, 12th Floor
Hollywood, CA 90028
t: (213)977-8600 - f: (213)977-8601
www.filmla.com

Summary Information — Location

Permit Number	F00145096	**Location Manager**	Timothy Hillman
Production Company	WARNER BROS TELEVISION PRODUCT...	Primary Phone	Mobile - 213-712-1637
Insured Company	WARNER BROS TELEVISION PRODUCT...	Secondary Phone	Office - 818-954-3077
Production Title	LETHAL WEAPON		

Equipment on Location

Type	Quantity
5 or 10 ton trucks	3
Catering Truck	2
Cranes	1
Cube Trucks	2
Generator	3
Honey Wagons	1
Picture vehicles	2
Portable restrooms	2
Semi Trucks	4
Stakebed Trucks	6
Trailers	6
Vans	6

Personnel on Location

Type	Quantity
Cast	4
Crew	75
Extras	15
Off-Duty/Retired LAPD Officer(s)	4
Spot Check	1

Filming Activities Brandishing weapons (not in public view); Equipment on sidewalk, in curb lane & across street; Interior and exterior dialogue; Intermittent pedestrian control; Intermittent traffic control - 2 minutes standard;

Jurisdiction **Political:** Los Angeles City - Council District 02 **Police:** Los Angeles Police Department **Fire:** Los Angeles City

Thomas Guide **Page:** 562 **Grid:** F5

Approvals

FILML.A. CLOSURES	Adrian Fayad
LOS ANGELES CITY DEPARTMENT OF PUBLIC WORKS	Jessica Castro
LOS ANGELES CITY POLICE DEPARTMENT	Gabriel Aleman

Coordinator Note SPOT CHECK APPROVED FOR BASE CAMP.: INSP. HUDSON

Parking

Base Camp	4032 Whitsett Ave, Los Angeles, CA, 91604	**Crew Parking**	4000 Warner Blvd, Burbank, CA, 91505
Location Type : Other Location		Location Type : Other Location	

Posting "No Parking" signs S/S VENTURA BL., LAURELGROVE AV. 250 FT. EAST
E/S LAURELGROVE AV., VENTURA BL. TO CANTURA ST.
N/S CANTURA ST., LAURELGROVE AVE. - 200 FT. EAST

NOT A PERMIT

FilmL.A., Inc.
6255 W Sunset Blvd, 12th Floor
Hollywood, CA 90028
t: (213)977-8600 - f: (213)977-8601
www.filmla.com

Summary Information

Location

Permit Number	F00145096	**Location Manager**	Timothy Hillman
Production Company	WARNER BROS TELEVISION PRODUCT...	Primary Phone	Mobile - 213-712-1637
Insured Company	WARNER BROS TELEVISION PRODUCT...	Secondary Phone	Office - 818-954-3077
Production Title	LETHAL WEAPON		

Approximate Footage 601 - 900 **Log Number** 223455

Date(s) 11/16/2018 to 11/16/2018 **Time(s)** 07:00 to 22:00

Lane / Full Closure CURB LANE CLOSURE: S/S VENTURA BL., LAURELGROVE AV. 250 FT. EAST
CURB LANE CLOSURE: E/S LAURELGROVE AV., VENTURA BL. TO CANTURA ST.
CURB LANE CLOSURE: N/S CANTURA ST., LAURELGROVE AVE. - 200 FT. EAST

Approximate Footage 0 - 300

Date(s) 11/16/2018 to 11/16/2018 **Time(s)** 07:00 to 23:59

NOT A PERMIT

FilmL.A., Inc.
6255 W Sunset Blvd, 12th Floor
Hollywood, CA 90028
t: (213)977-8600 - f: (213)977-8601
www.filmla.com

Summary Information — Location

Permit Number	F00145096	**Location Manager**	Timothy Hillman
Production Company	WARNER BROS TELEVISION PRODUCT...	Primary Phone	Mobile - 213-712-1637
Insured Company	WARNER BROS TELEVISION PRODUCT...	Secondary Phone	Office - 818-954-3077
Production Title	LETHAL WEAPON		

Location Address 12303 Hillslope St, Los Angeles, CA, 91604

Location Type Private Residence

Prep Dates 11/16/2018 - 11/16/2018 07:00 - 14:00 1 day

Film Dates 11/16/2018 - 11/16/2018 14:00 - 22:00 1 day

Strike Dates 11/16/2018 - 11/16/2018 22:00 - 00:00

Open or Closed to the Public Open

Generic Conditions

*Certain service and personnel fees required by jurisdictional agencies are not collected by FilmL.A. Any such fees must be paid directly to the appropriate agency, and a separate invoice will be provided to the permittee.
*LA CITY AND/OR LA COUNTY FIRE CHECKLIST ATTACHED TO FINAL PERMIT. THE PERMITTEE IS RESPONSIBLE FOR COMPLETING CHECKLIST PRIOR TO FILMING ACTIVITY AT THIS LOCATION. NON COMPLIANCE MAY RESULT IN ASSIGNMENT OF A FIRE OFFICER.
Community Survey Obtained
Equipment staging and vehicles may park on one side of the street only.
Must Maintain 5' Clearance on Sidewalks/Walkways
Must maintain local/emergency access
No cast or crew parking on area streets
No crossovers allowed on street without prior approval.
No interference with merchant activity.
Number of uniformed officers listed on the permit is a minimum requirement.
Permittee remains responsible for deploying a sufficient number of uniformed officers to provide traffic and crowd control to ensure the safety of the film crew and the public.
Traffic control must be done in accordance w/MUTCD
Traffic Officers Required

Equipment on Location

Type	Quantity
5 or 10 ton trucks	2
Condors	2
Generator	2
Picture vehicles	12
Scissor Lifts	2

Personnel on Location

Type	Quantity
Cast	4
Crew	75
Extras	15
Off-Duty/Retired LAPD Officer(s)	2

NOT A PERMIT

FilmL.A., Inc.
6255 W Sunset Blvd, 12th Floor
Hollywood, CA 90028
t: (213)977-8600 - f: (213)977-8601
www.filmla.com

Summary Information — Location

Permit Number	F00145096	**Location Manager**	Timothy Hillman
Production Company	WARNER BROS TELEVISION PRODUCT...	Primary Phone	Mobile - 213-712-1637
Insured Company	WARNER BROS TELEVISION PRODUCT...	Secondary Phone	Office - 818-954-3077
Production Title	LETHAL WEAPON		

Stakebed Trucks	6	Spot Check	1
Vans	6		

Filming Activities Brandishing weapons (not in public view); Camera on sticks; Car-to-Car; Drive by; Drive ups & away; Equipment on property; Equipment on sidewalk & street; Equipment on sidewalk, in curb lane & across street; Handheld equipment; Interior and exterior dialogue; Intermittent pedestrian control; Intermittent traffic control - 2 minutes standard; Simulated double stake out that turns romantic.;

Jurisdiction **Political:** Los Angeles City - Council District 02 **Police:** Los Angeles Police Department **Fire:** Los Angeles City

Thomas Guide **Page:** 562 **Grid:** F6

Approvals LOS ANGELES CITY POLICE DEPARTMENT Gabriel Aleman

Parking

Base Camp	4032 Whitsett Ave, Los Angeles, CA, 91604	**Crew Parking**	4000 Warner Blvd, Burbank, CA, 91505
Location Type : Other Location		Location Type : Other Location	

Posting "No Parking" signs B/S HILLSLOPE ST. FROM LAURELGROVE AV. 200 FT. EAST & WEST
B/S LAURELGROVE AV.FROM HILLSLOPE ST. 200 FT. NORTH & SOUTH

Approximate Footage 1501 - 1800 **Log Number** 223456

Date(s) 11/16/2018 to 11/16/2018 **Time(s)** 07:00 to 22:00

NOT A PERMIT

Permit #F001450960

W20-1 ROAD WORK AHEAD | W20-5 RIGHT LANE CLOSED AHEAD | W1-6 (L) | C30(CA) LANE CLOSED | R3-7 RIGHT LANE MUST TURN RIGHT

ALL TRAFFIC CONTROL WILL BE INSTALLED TO MEET OR EXCEED THE LATEST CA-MUTCD MINIMUM REQUIREMENTS

Ⓢ TRAFFIC SIGNAL

● TRAFFIC CONE

TYPE I W/ SIGN

HIGH LEVEL WARNING DEVICE

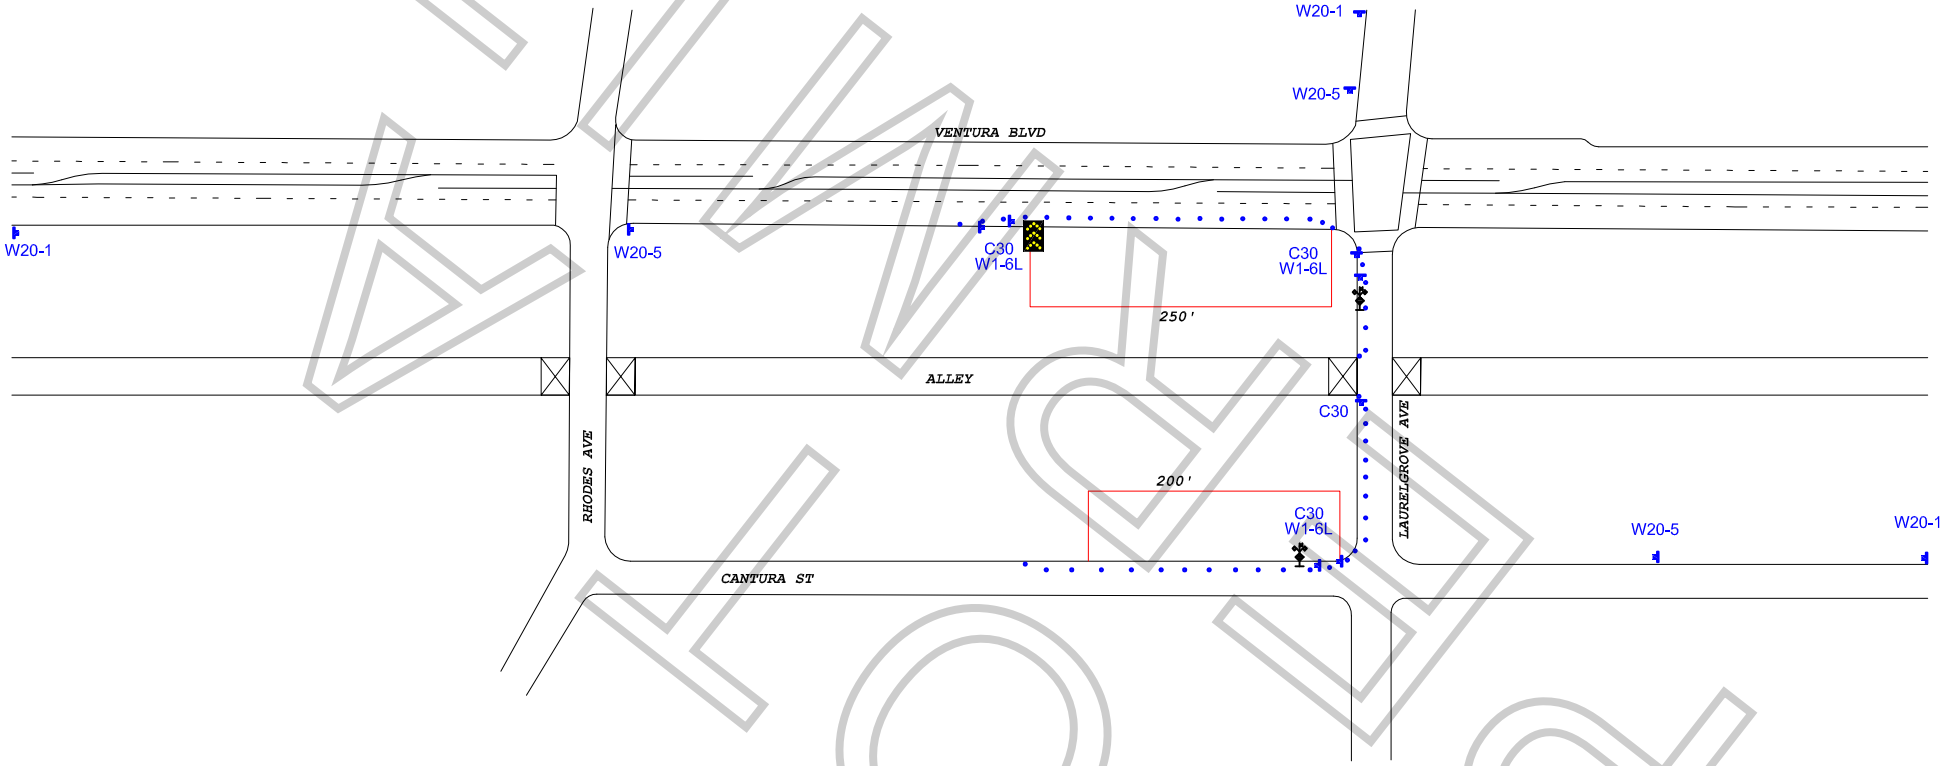

WORK ZONE TRAFFIC CONTROL PLAN
GENERAL NOTES

1. DATE/TIME: 11-16-18 FROM 07:00 HOURS TO 23:59 HOURS.

2. ALL SIGNING, STRIPING, AND TRAFFIC CONTROL DEVICES SHALL CONFORM TO THE (CURRENT) STATE OF CALIFORNIA DEPARTMENT OF TRANSPORTATION (CALTRANS) STANDARD PLANS AND STANDARD SPECIFICATIONS, CALIFORNIA MUTCD, AND ANY ADDENDUMS THERETO, AND AS SHOWN ON THESE PLANS, SYMBOLS AND ABBREVIATIONS USED ARE SHOWN ON CALTRANS STANDARD PLANS.
3. THERE WILL BE NO INTERFERENCE WITH TRAFFIC SIGNALS OR CROSSWALKS.
4. CONES WILL BE 28" MINIMUM HEIGHT AND HAVE REFLECTORIZED SLEEVES FOR NIGHT WORK.
5. POLICE WILL DIRECT TRAFFIC IF NECESSARY.

TCP FOR: LETHAL WEAPON

LOCATION:
N/S CURB - VENTURA BLVD FROM LAURELGROVE TO 250' EAST
E/S CURB - LAURELGROVE AVE FROM VENTURA BLVD TO CANTURA ST
N/S CURB - CANTURA ST FROM LAURELGROVE AVE TO 200' EAST
STUDIO CITY, CALIFORNIA

CONTACT: TIM HILLMAN
PH# 213-712-1637

JCL TRAFFIC SERVICES
(213) 622-9775
C31-CA Lic # 805357

DATE	REVISIONS	DRAFTER: MARIO MENJIVAR
		SCALE: N.T.S.
		FILM LA: CODY PENWELL

LETHAL WEAPON